
AAT FICT Traffic Plan

Version 28 (not to scale)

SITE SPEED LIMITS
Site Speed Limit 20
Sheds/Awning 5

LEGEND
Pedestrian walkway
Pedestrian crossing
Traffic directional arrows
Recommended Safety Phone Zones
Emergency Assembly Points
Sub Station
Light Tower
Vessel Working Exclusion Zone / Security Escort Only
Stevedore Traffic Flow
- Berth 1
- Berth 2
- Berth 3
Stop Sign
Give Way Sign

TRAFFIC FLOW Tuesday 17-11-2026 Day

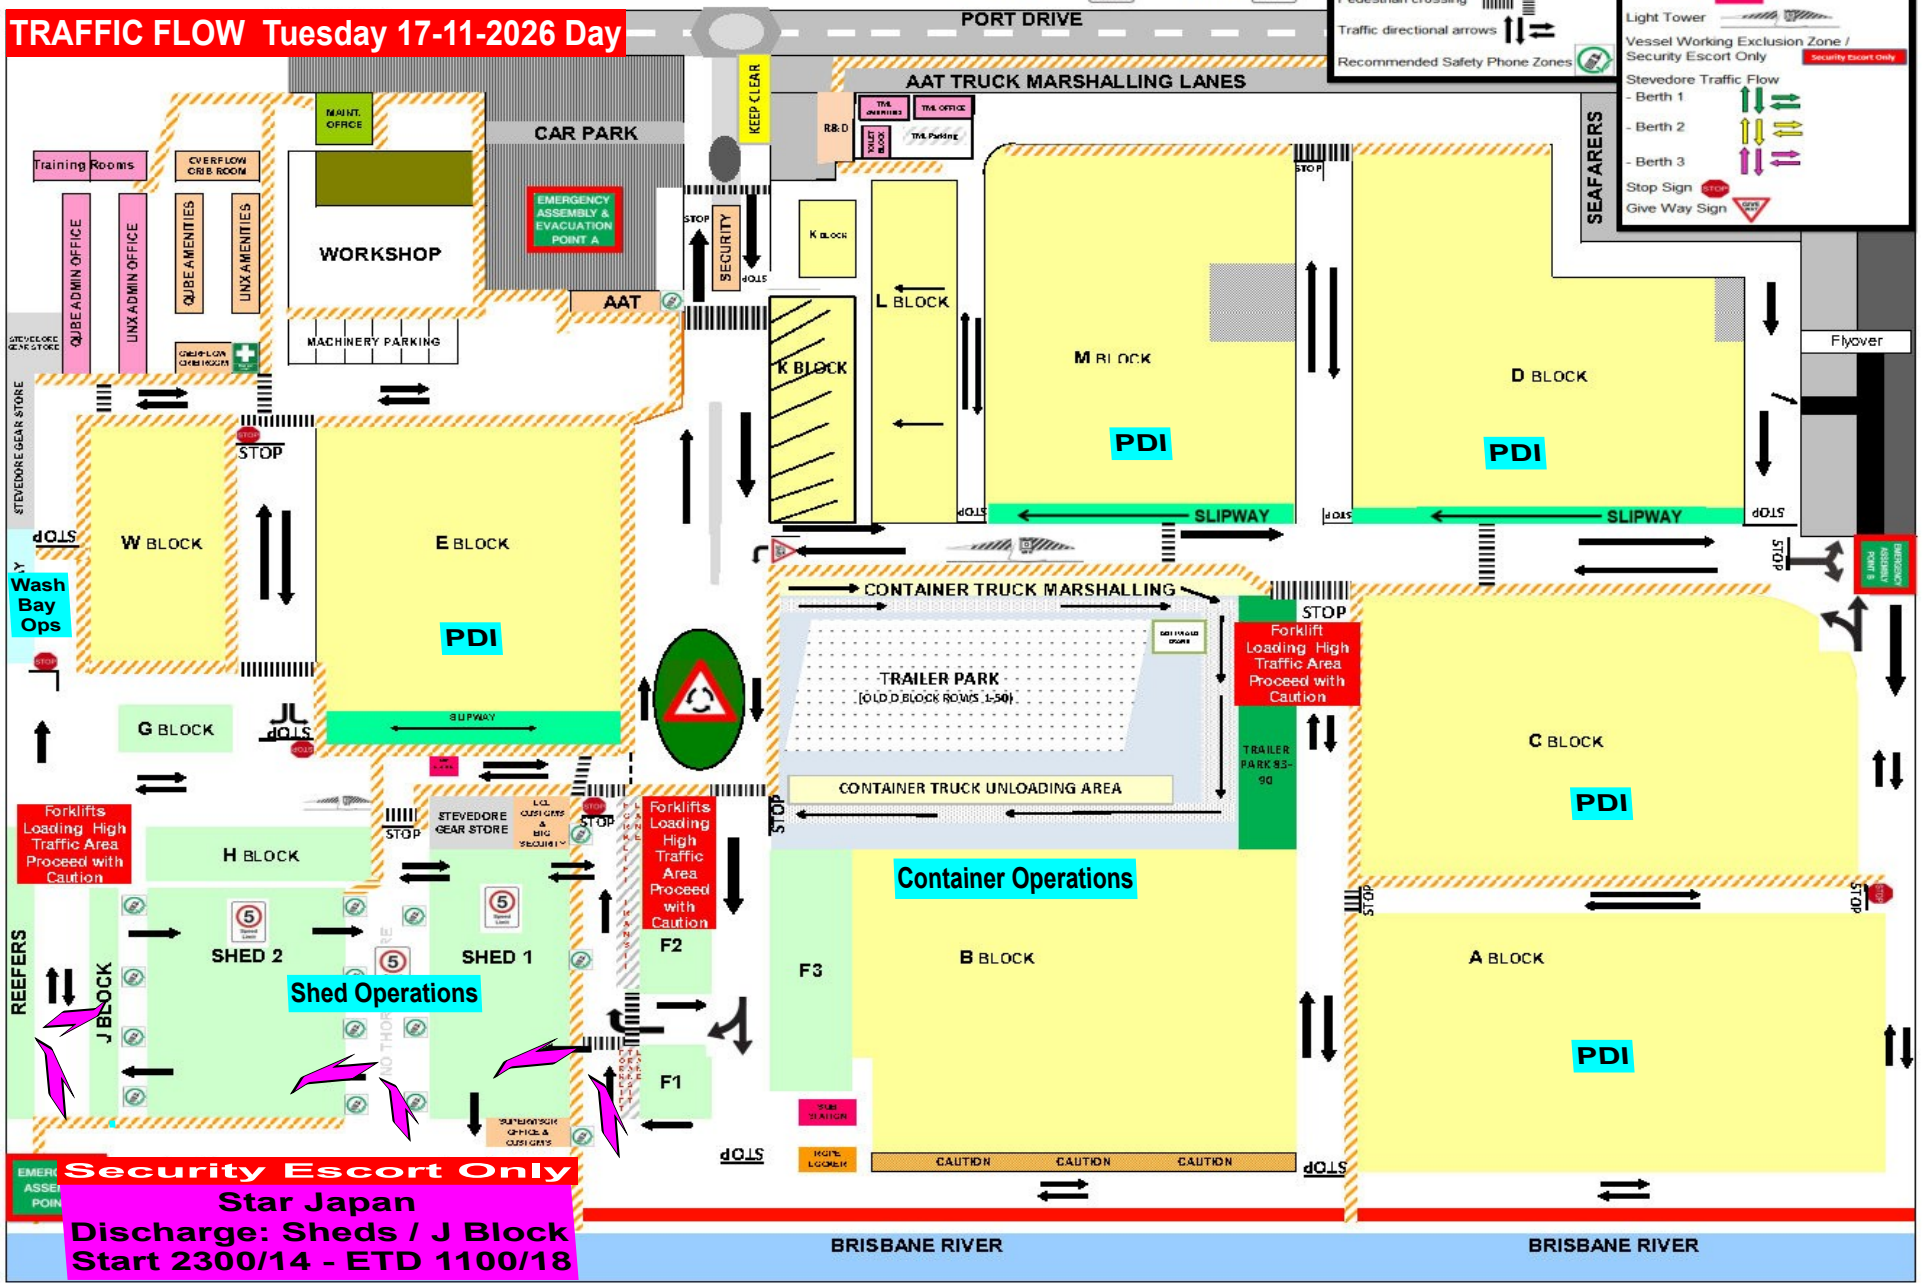

Security Escort Only

Star Japan

Discharge: Sheds / J Block

Start 2300/14 - ETD 1100/18

Traffic flow can change on a daily basis based on operational requirements.